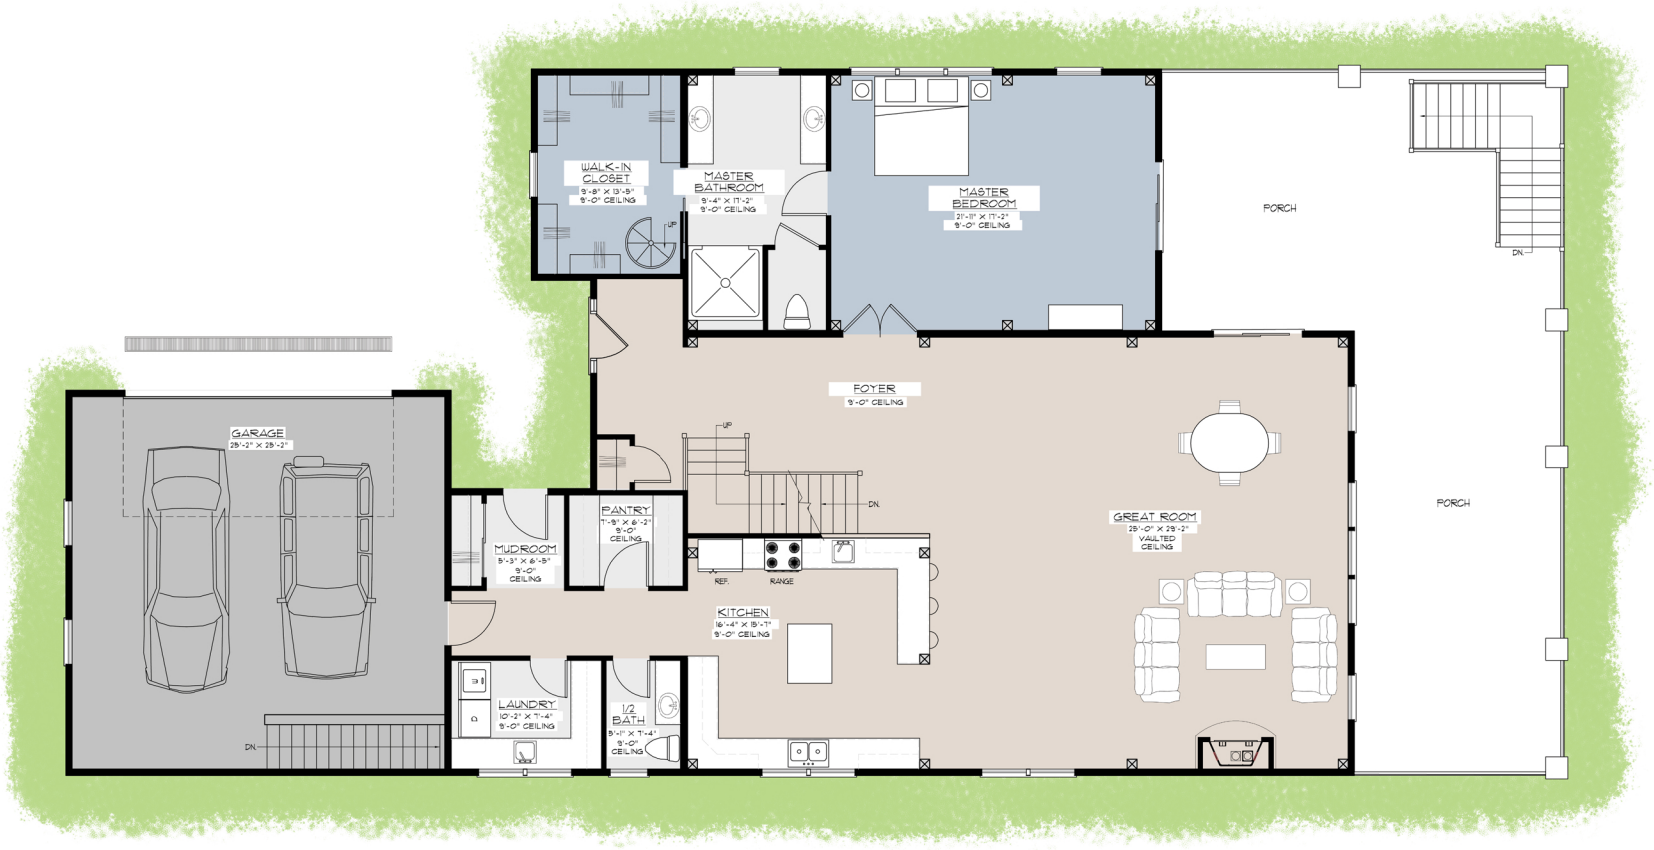

PLAN VIEW

1/4" = 1'-0"

OAKBRIDGE TIMBER FRAMING LTD

THE LATTORE RESIDENCE

NOT FOR CONSTRUCTION

ISSUED FOR:	
CONCEPT DRAWINGS	07/06/19

T-1