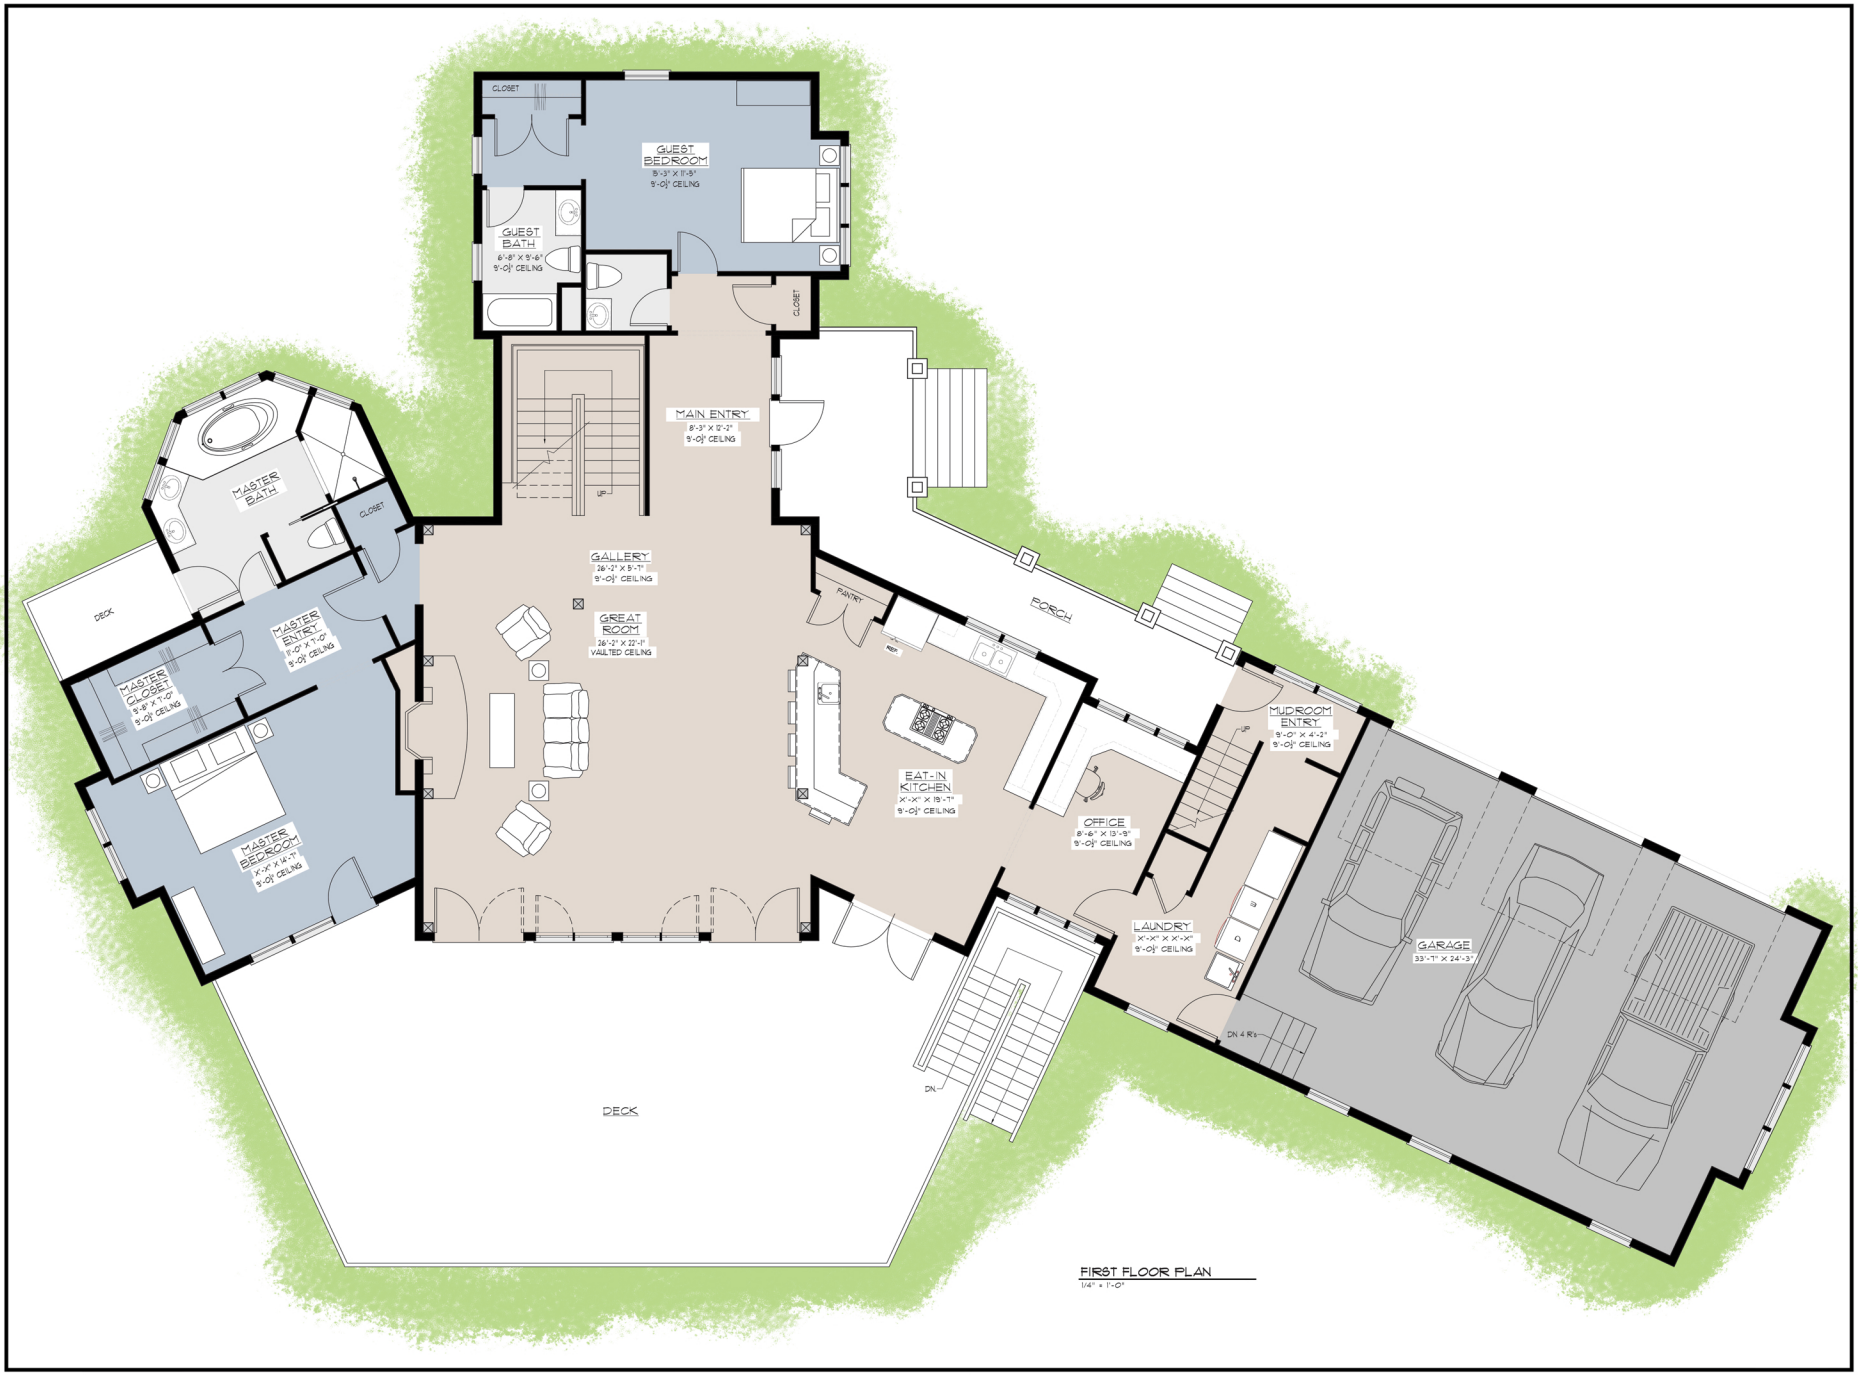

FIRST FLOOR PLAN
1/4" = 1'-0"

OAKBRIDGE TIMBER FRAMING LTD

THE MARHOFER RESIDENCE

NOT FOR CONSTRUCTION

APPROVAL SET
NAME:
DATE:

ISSUED FOR:

T-1

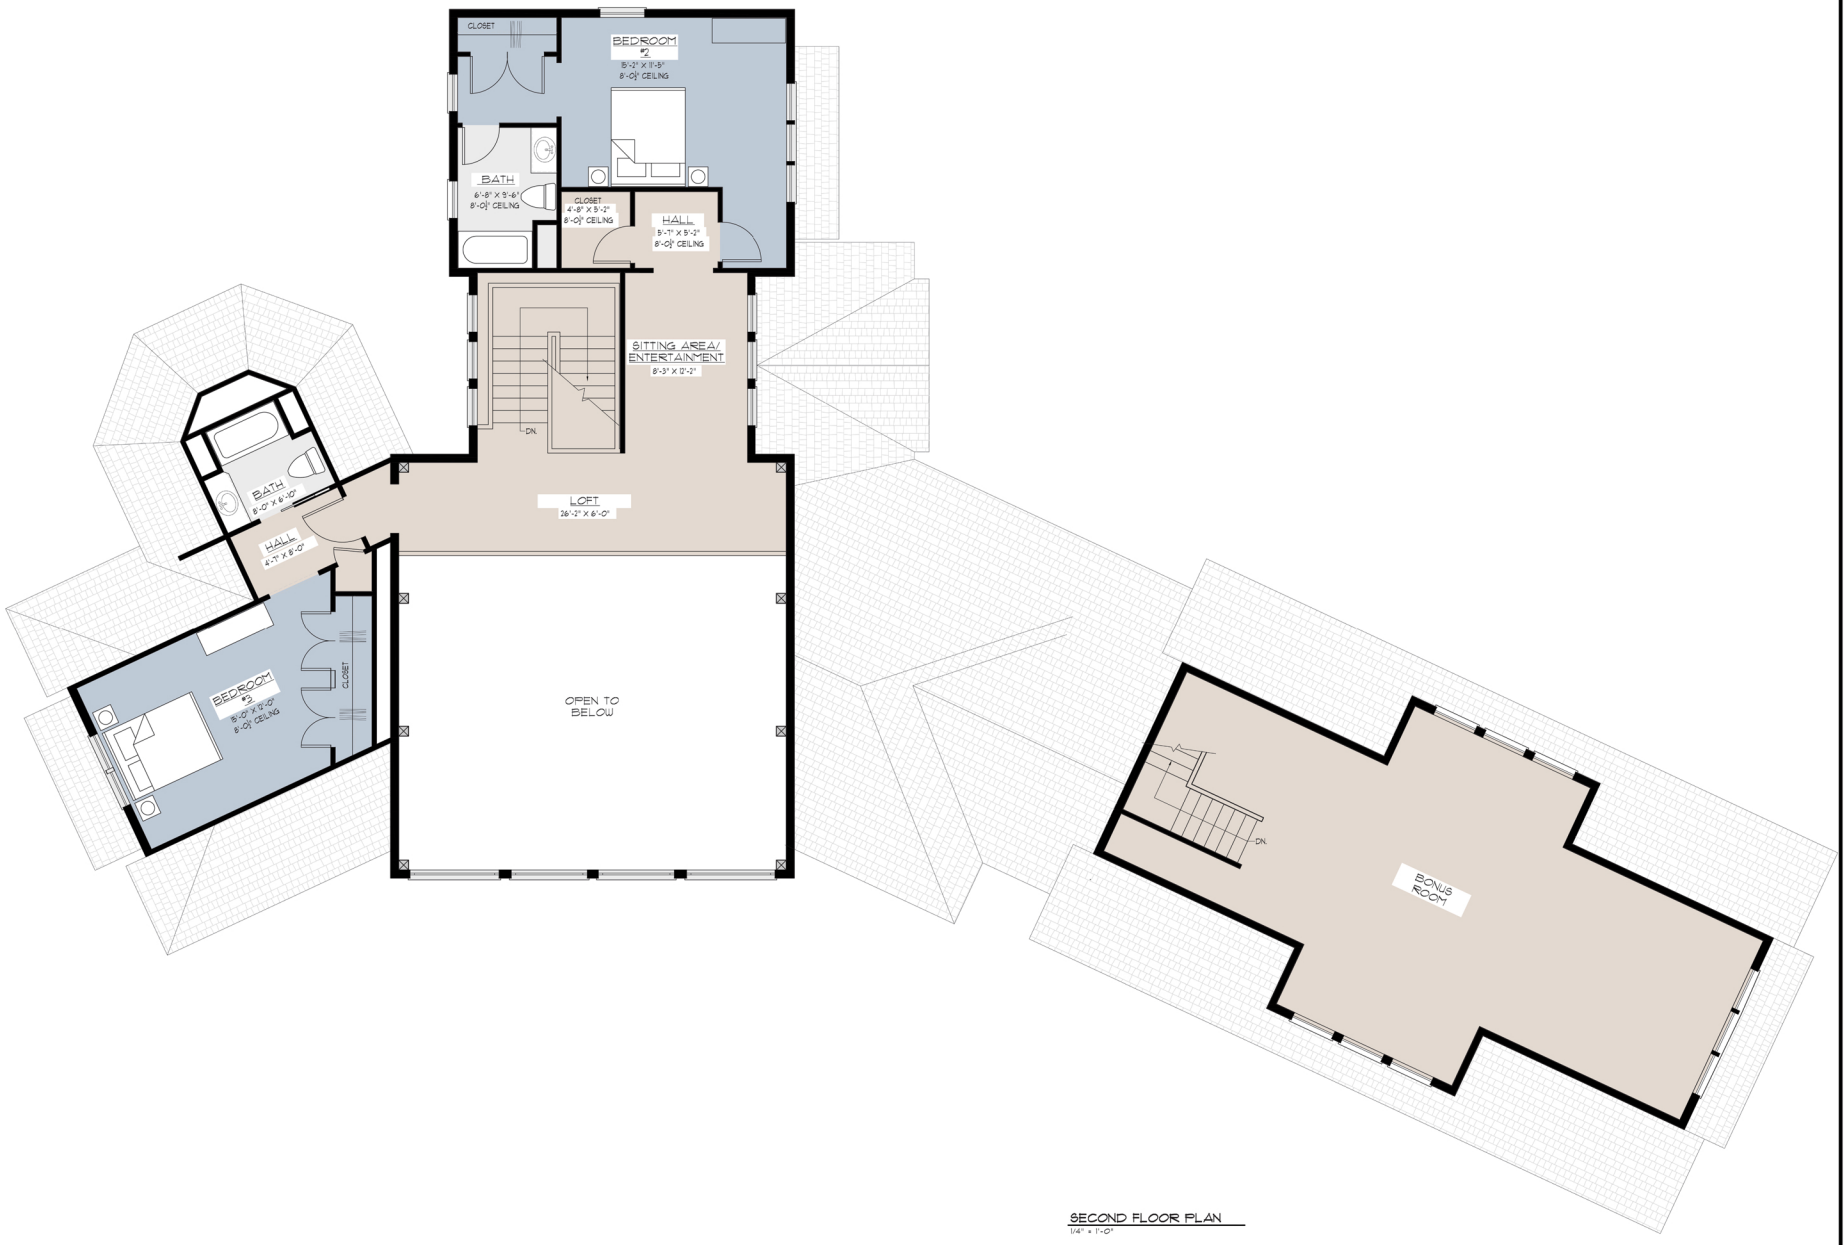

SECOND FLOOR PLAN
1/4" = 1'-0"

OAKBRIDGE TIMBER FRAMING LTD

THE MARHOFER RESIDENCE

NOT FOR CONSTRUCTION

APPROVAL SET
NAME:
DATE:

ISSUED FOR:

T-1