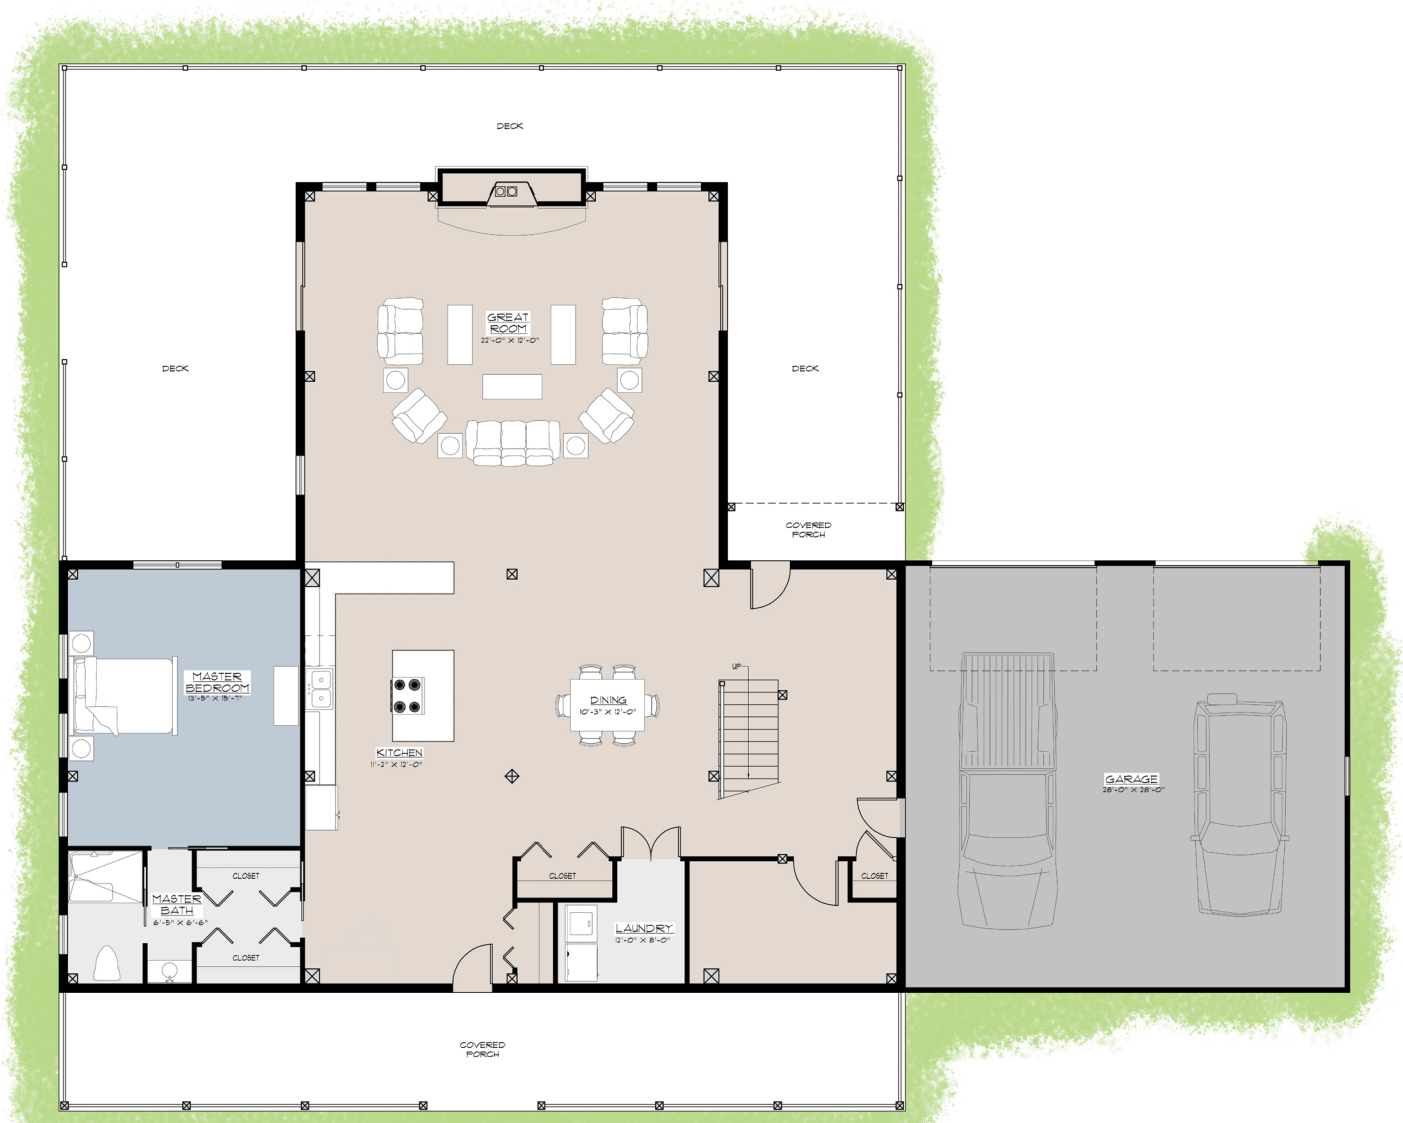

1ST FLOOR PLAN

1/4" = 1'-0"

OAKBRIDGE TIMBER FRAMING LTD

THE SANDERS RESIDENCE

NOT FOR CONSTRUCTION

ISSUED FOR:	
CONCEPT DRAWINGS	07/11/18

T-1

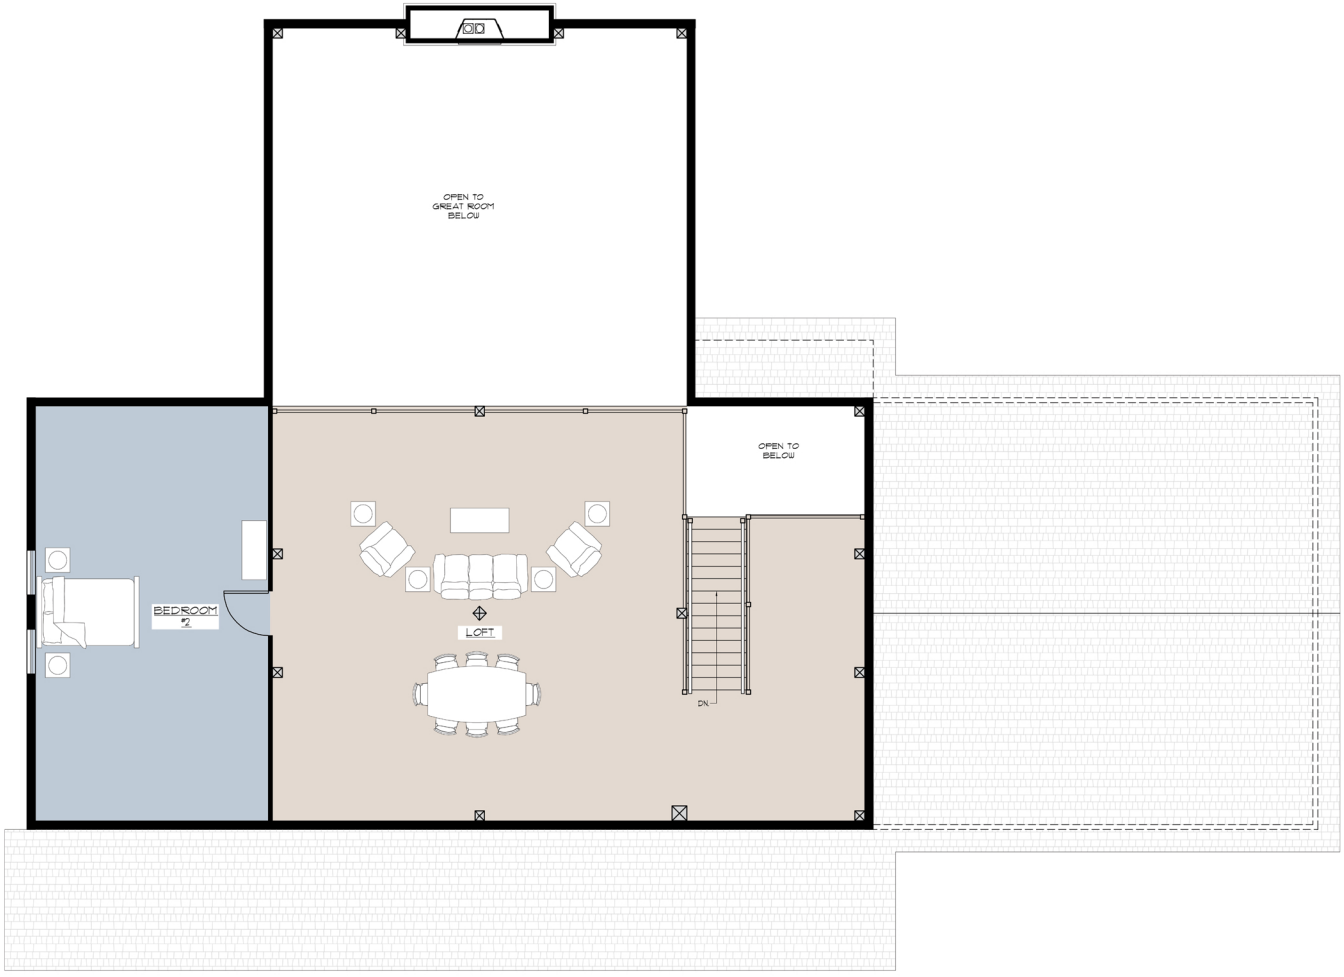

2ND FLOOR PLAN
1/4" = 1'-0"

OAKBRIDGE
TIMBER FRAMING LTD

THE
SANDERS RESIDENCE

NOT FOR
CONSTRUCTION

ISSUED FOR:

CONCEPT DRAWINGS	07/11/18

T-2