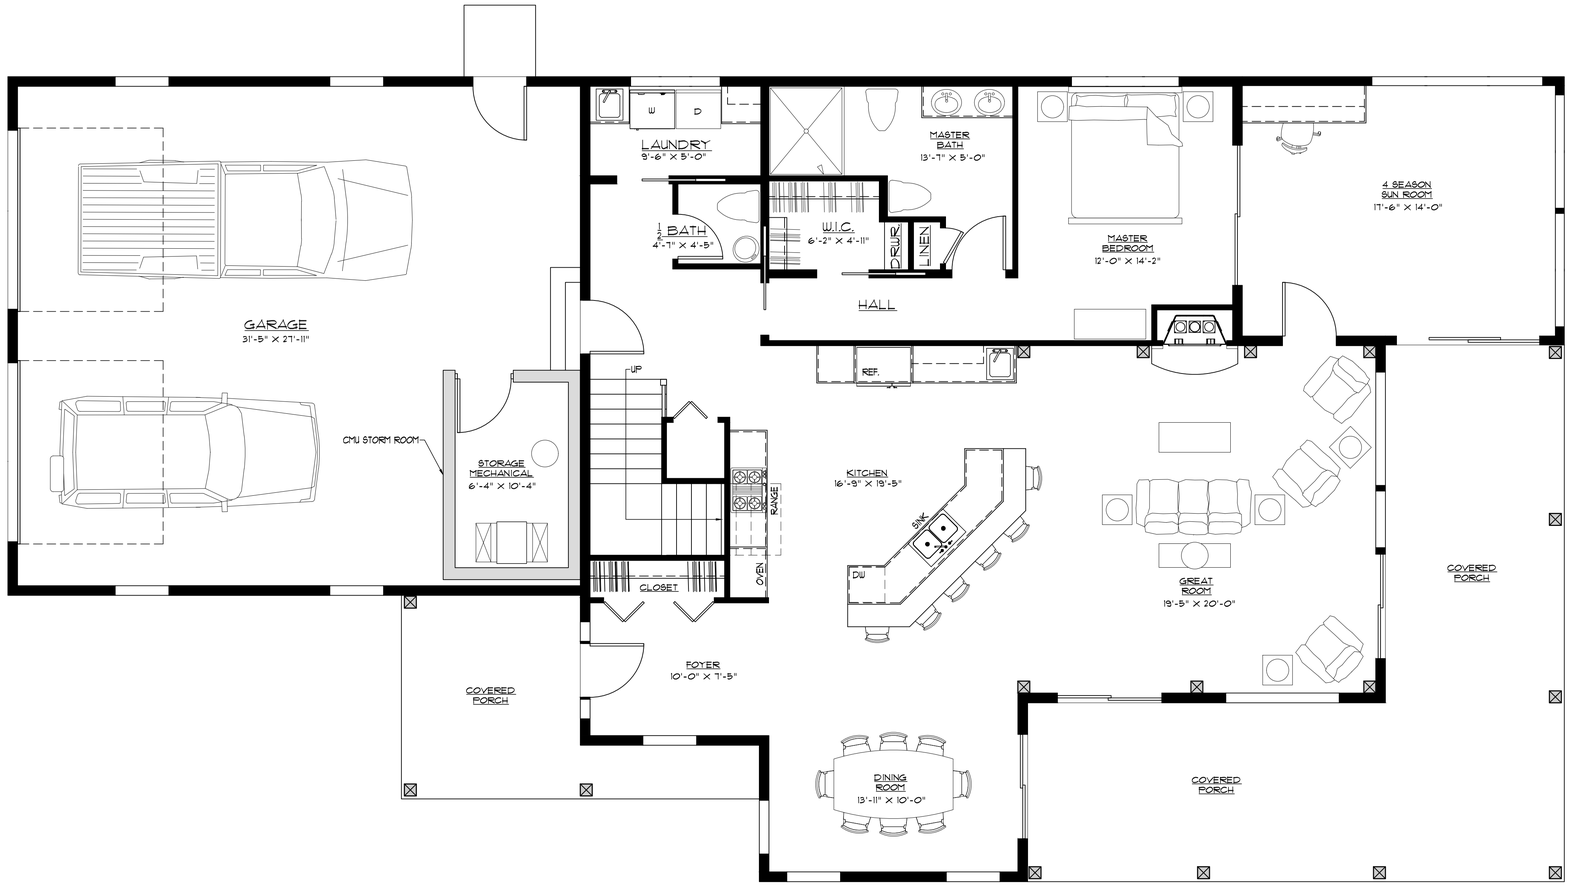

1ST FLOOR PLAN

1/4" = 1'-0"

OAKBRIDGE TIMBER FRAMING LTD

THE

FREIBURGER RESIDENCE

NOT FOR CONSTRUCTION

ISSUED FOR:	
CONCEPT DRAWINGS	11/09/21

T-1

2ND FLOOR PLAN

1/4" = 1'-0"

OAKBRIDGE TIMBER FRAMING LTD

THE FREIBURGER RESIDENCE

NOT FOR CONSTRUCTION

ISSUED FOR:	
CONCEPT DRAWINGS	11/05/21

T-2